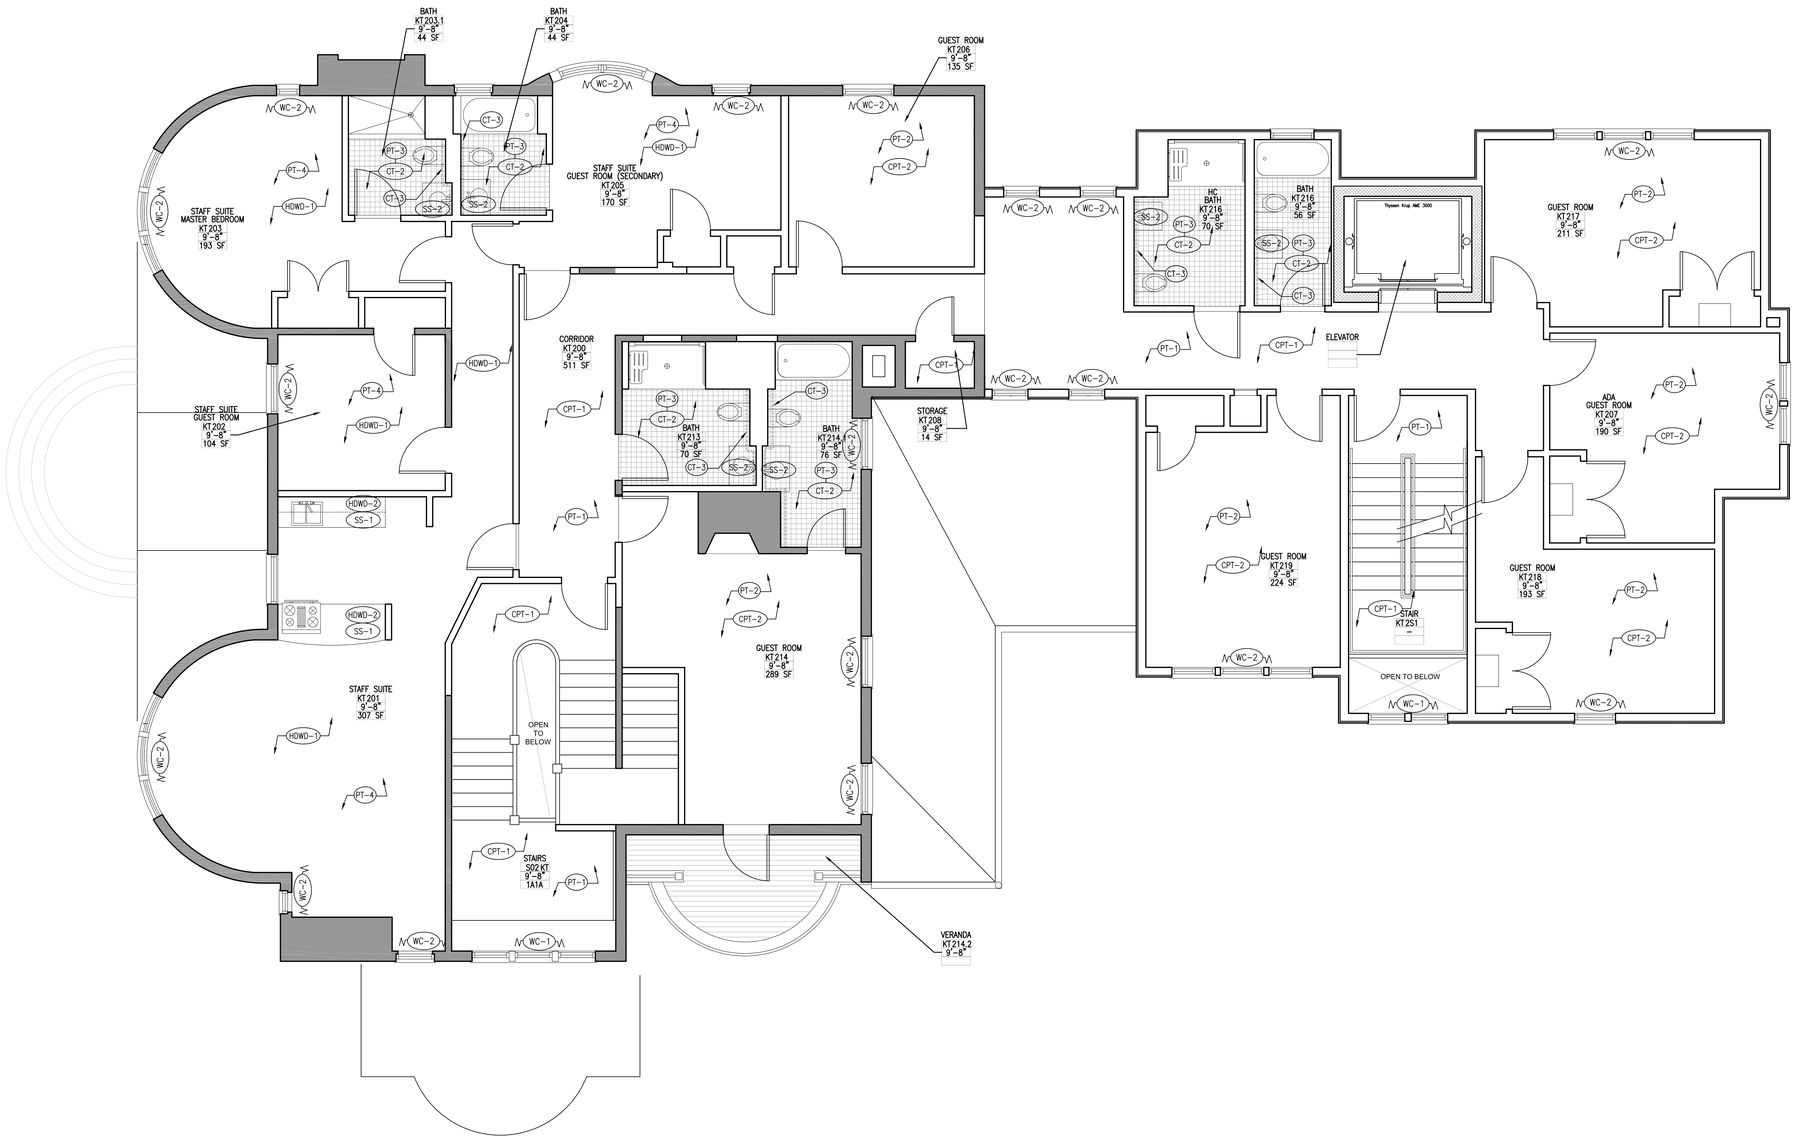

NOTE: SEE A8.5 FOR FINISH SCHEDULE AND FINISH LEGEND

1 FINISH PLAN – SECOND LEVEL
SCALE: 1/4" = 1'-0"

martinBattarchitects
Martin Batt Architects LLC
633 Highland Avenue
Upper Floor
Needham, MA 02494
Tel 781 444 2747
Fax 781 444 0894

The Collaborative Engineers
200 High Street, 3rd Floor
Boston, MA 02110-3902
Telephone 617- 742 -7799
Facsimile 617 -742- 7508
www.collaborativeengineers.com

Date:	Rev:	Description:
12/1/06		Issued forPricing
4/12/07		Issued for Permit

Children's Hospital Boston - 241 Kent Street

Finish Plan - Second Level

Scale: 1/4" = 1'-0" Date: 4/12/07

Drawing No:

A8.3

Project No:105-125-00
Cad Ref: